


PINARHİSAR
(KIRKLARELİ)
E19-d-11-d-2-d

E19-d-11-d-2-a

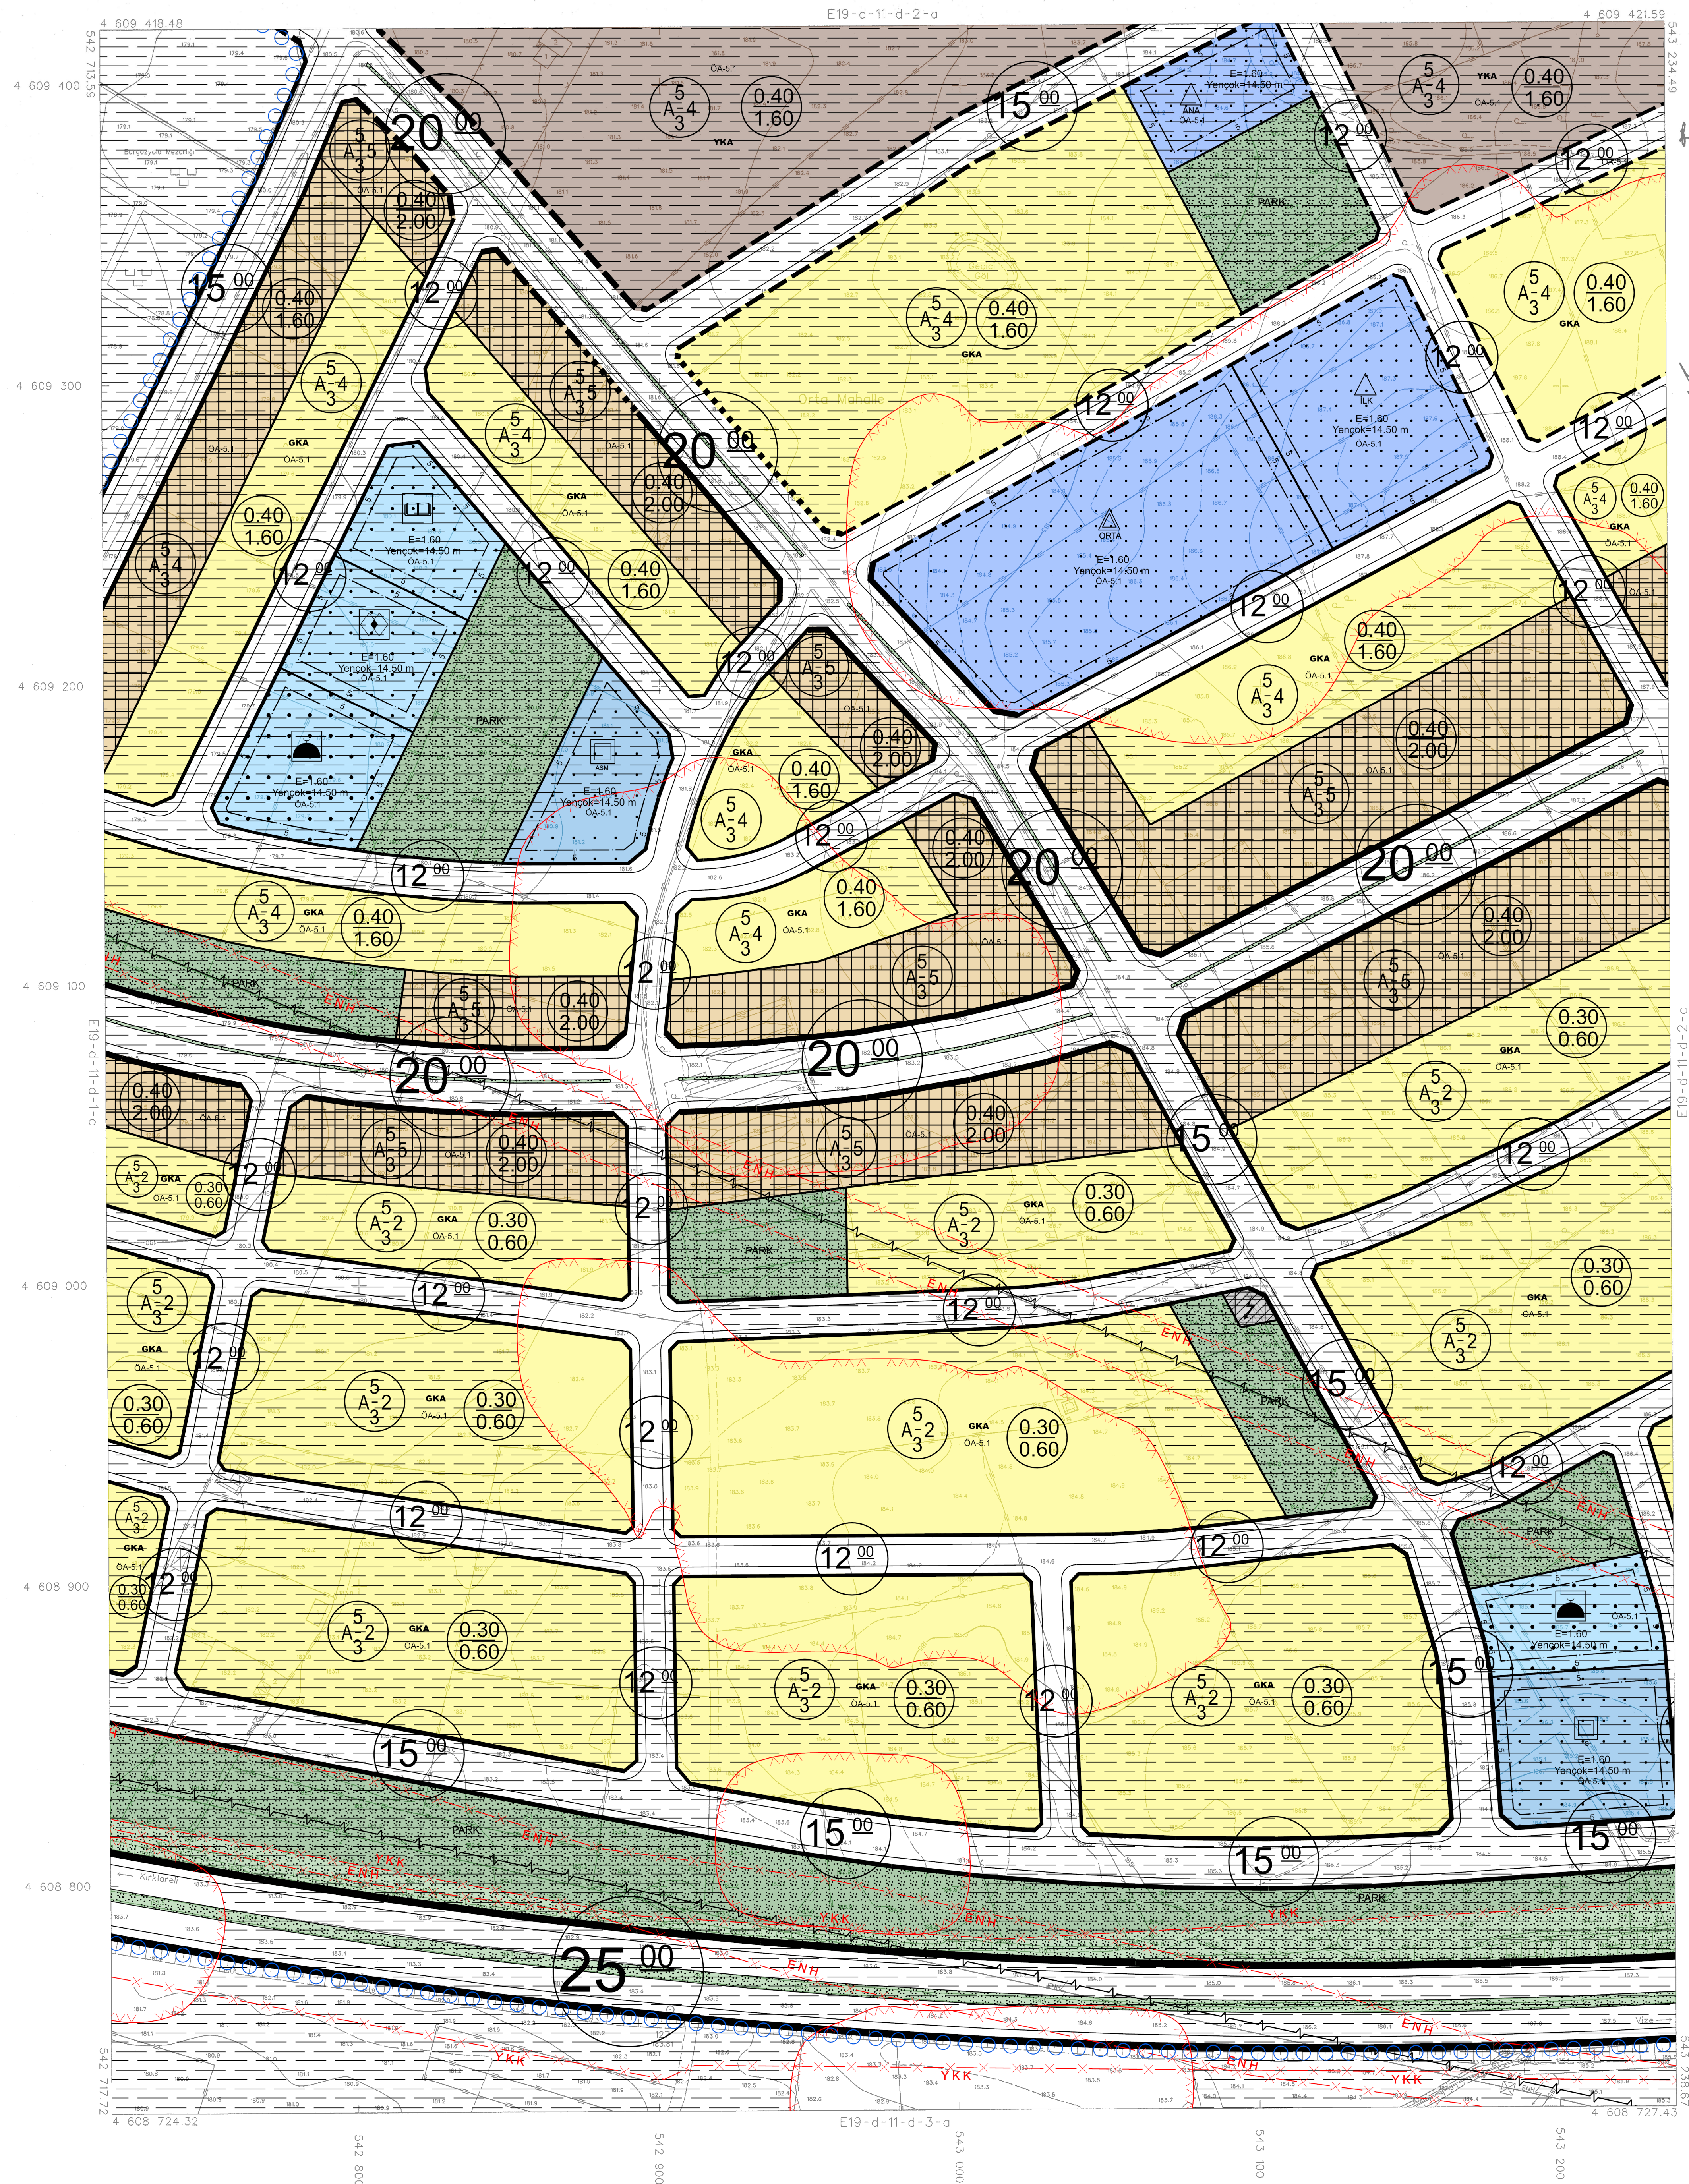

RF96 KOORDİNAT SİSTEMİNDE VE
005.0 EPOĞUNDA AKPINAR HARİTA
NAR VE TİC. LTD. ŞTİ. TARAFINDAN
APILAN 84 ADET HALİHAZIR HARİTA
NANMİSTİR.

22/10/2021



PINARHISAR E19-d-11-d-2-d
(KIRK ABEI)